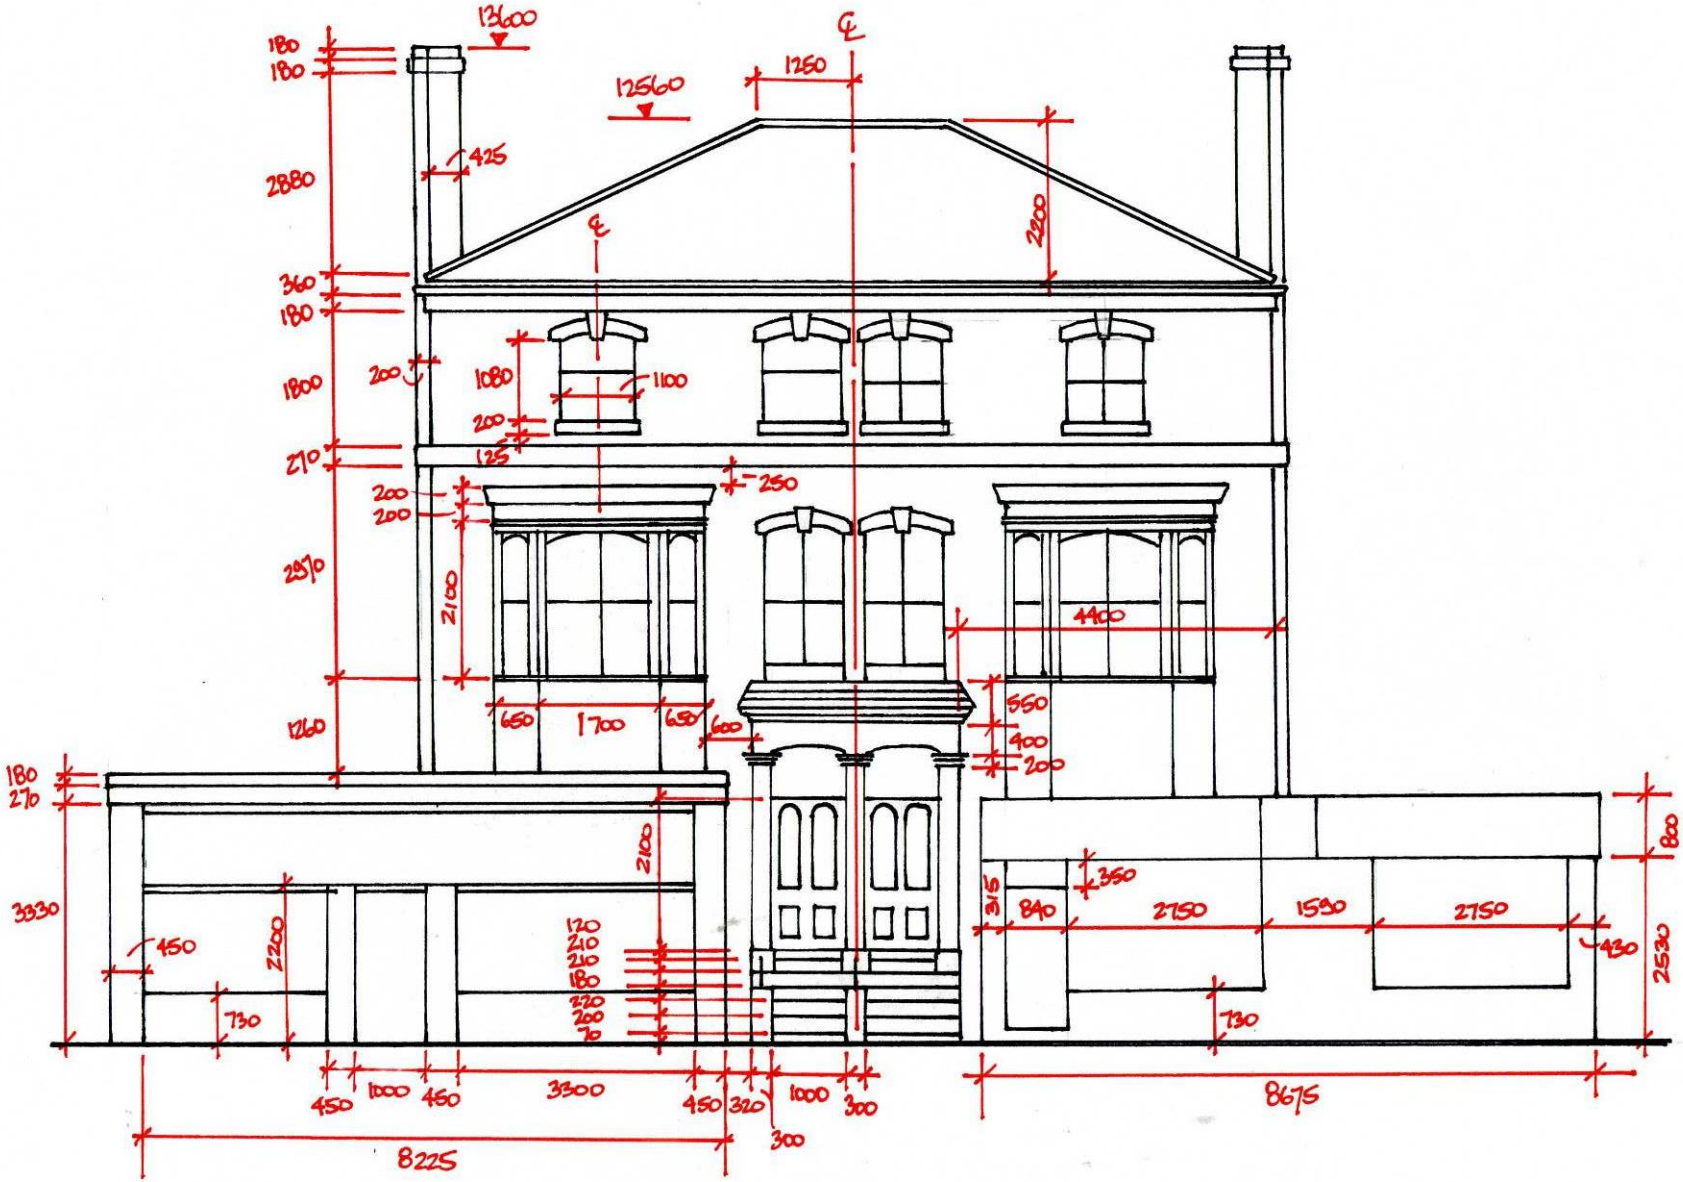

SOUTH WEST FACING ELEVATION.

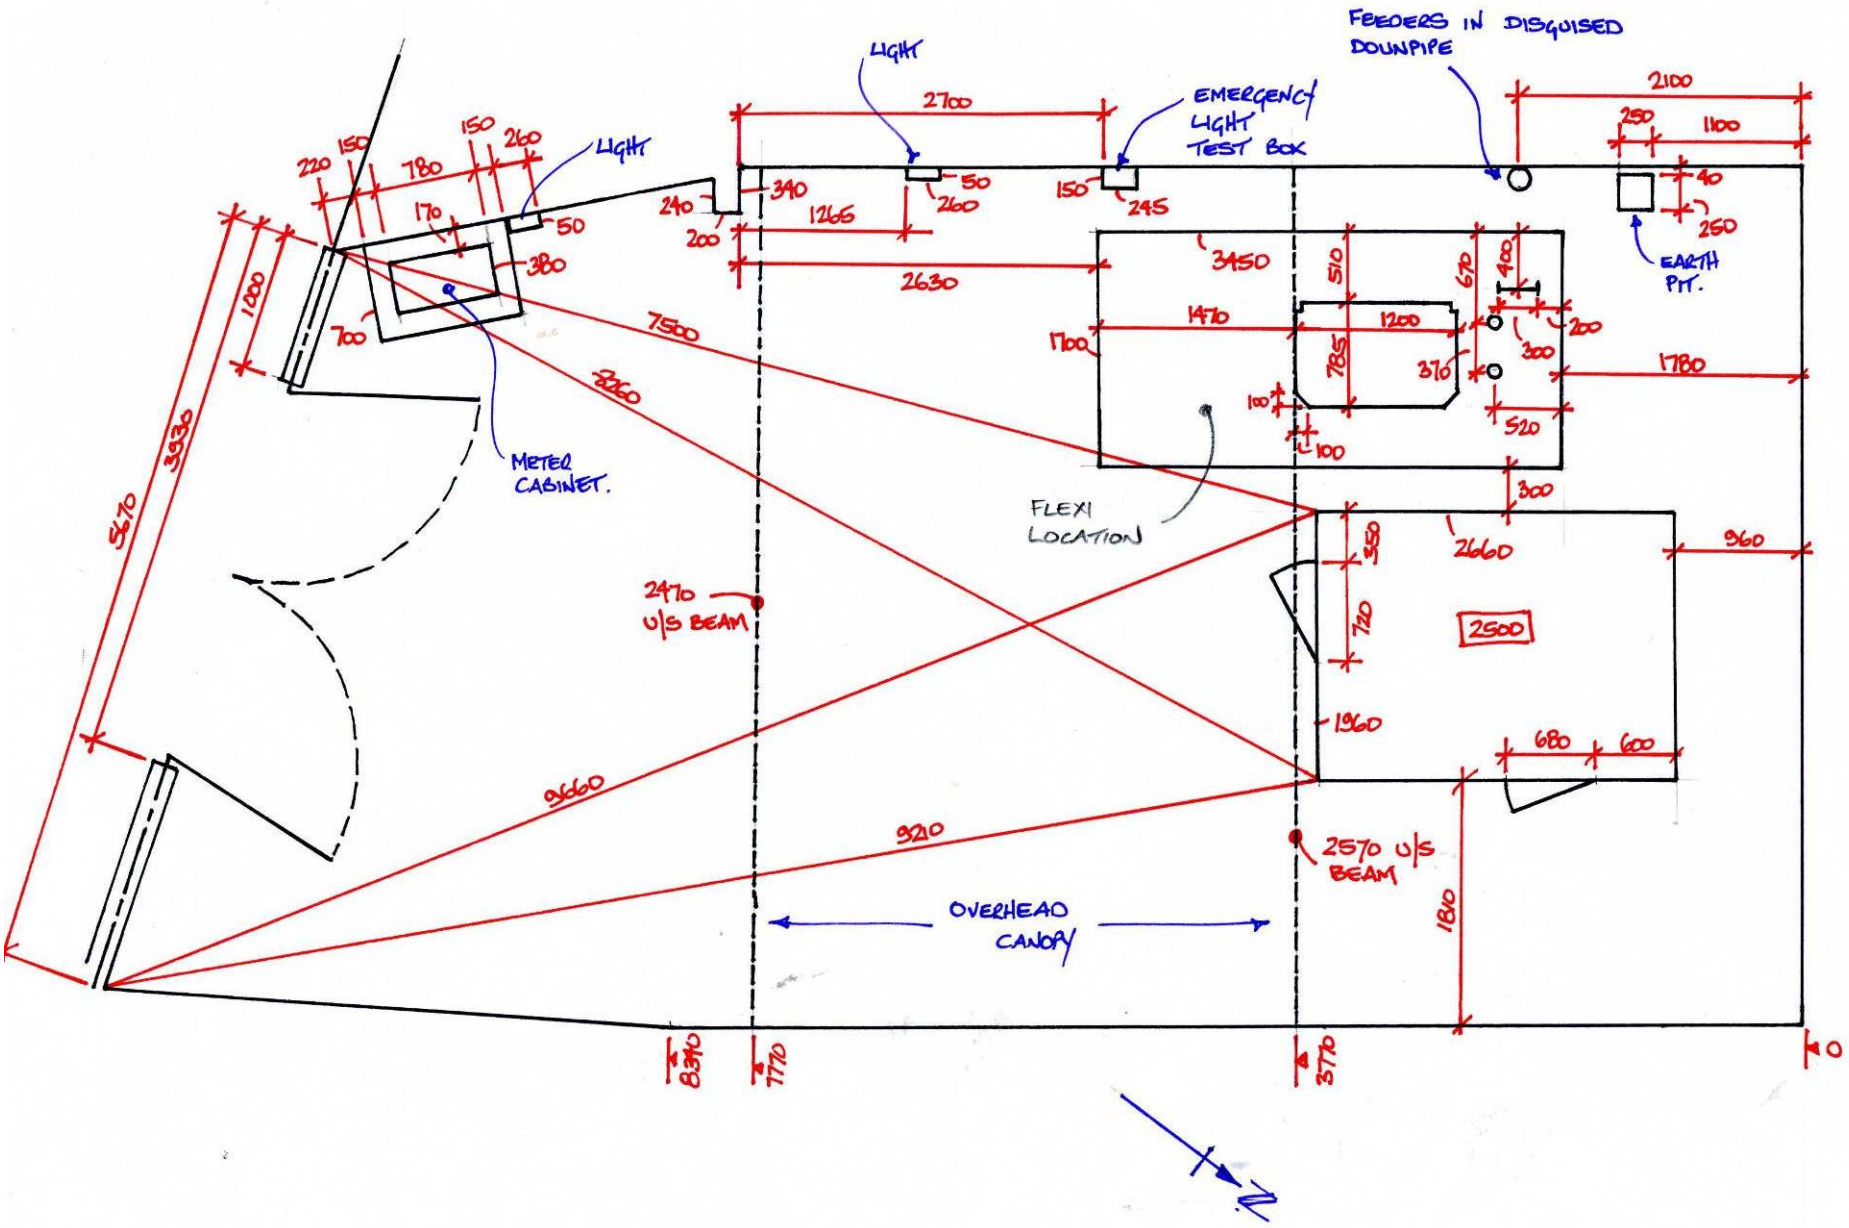
FEEDERS IN DISGUISED DOWNPIPE
LIGHT
EMERGENCY LIGHT TEST BOX
LIGHT
METER CABINET.
FLEXI LOCATION
EARTH PIT.
2470 U/S BEAM
2570 U/S BEAM
OVERHEAD CANOPY
2500
7500
9660
9210
5670
3930
2700
2630
1266
3450
2660
1780
1960
1810
8340
7770
3770
0
N